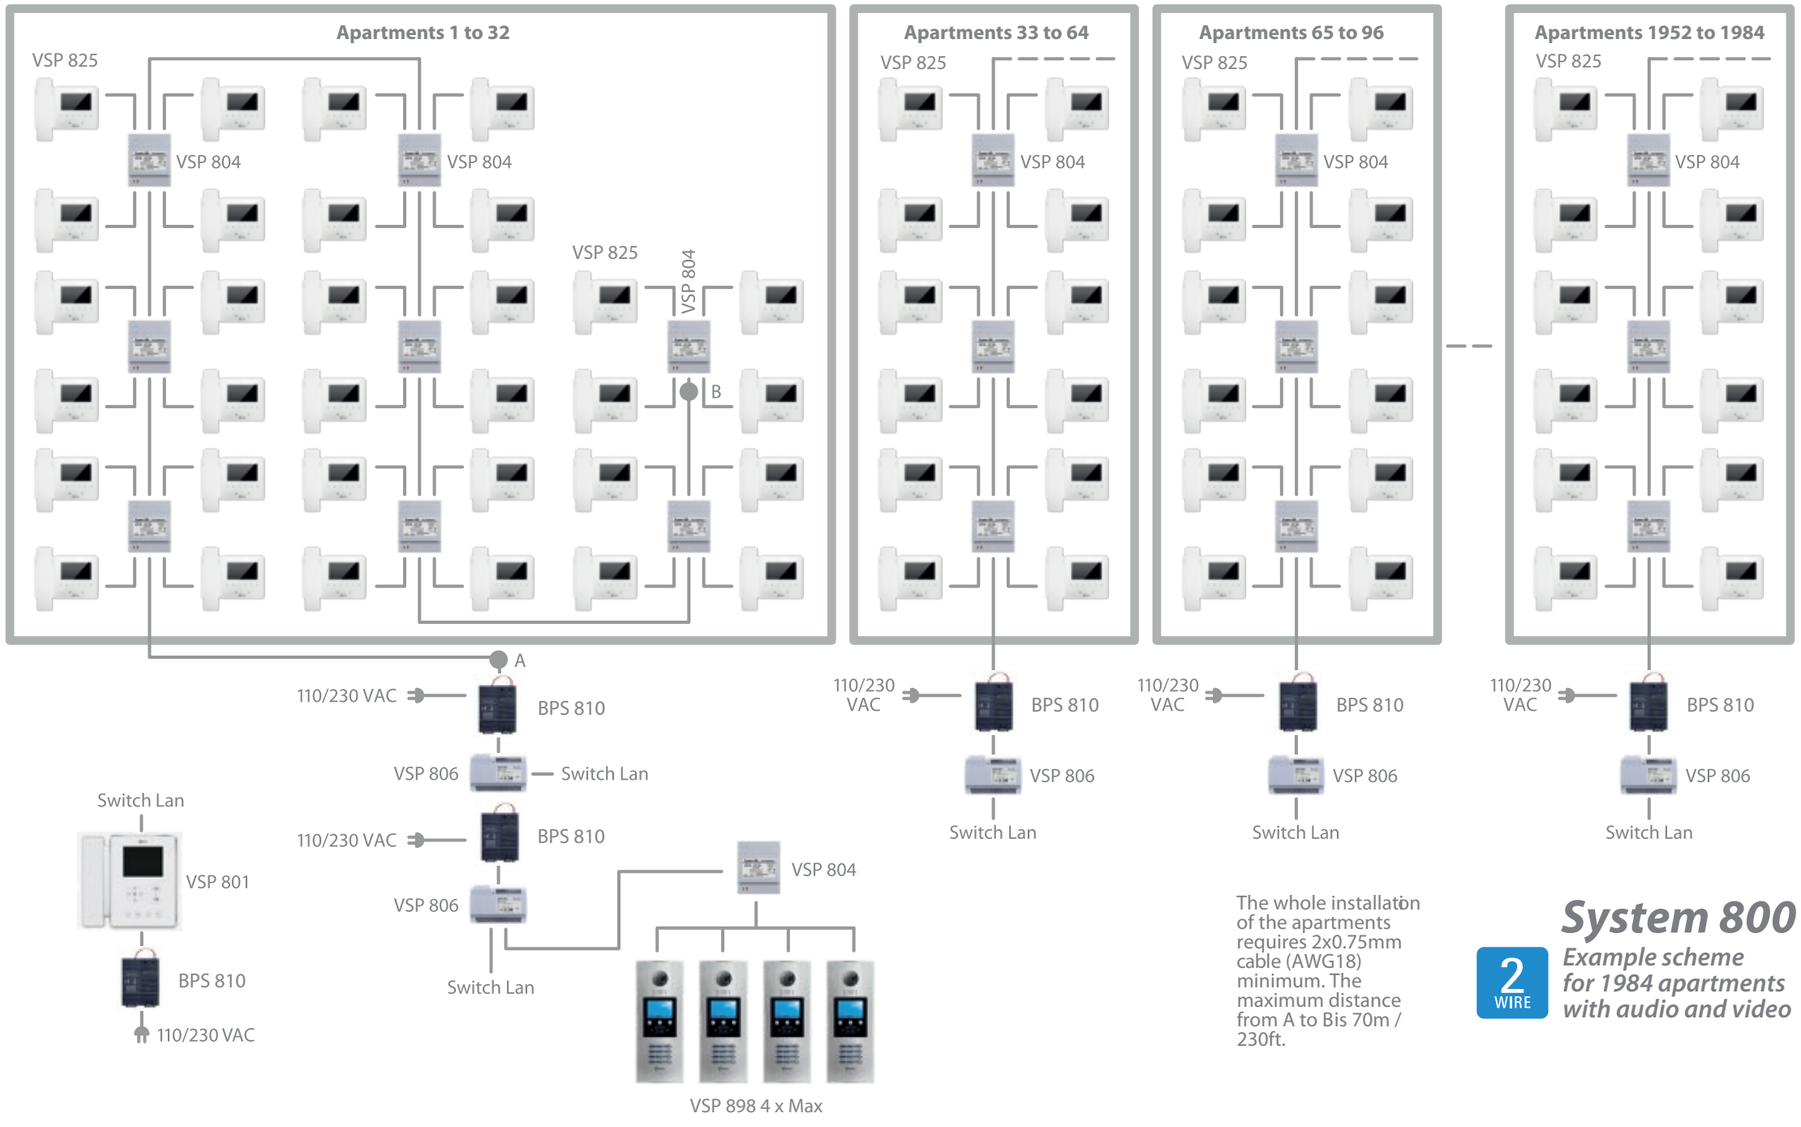

The whole installation of the apartments requires 2x0.75mm cable (AWG18) minimum. The maximum distance from A to Bis 70m / 230ft.

System 800

Example scheme for 1984 apartments with audio and video

2 WIRE